A-22

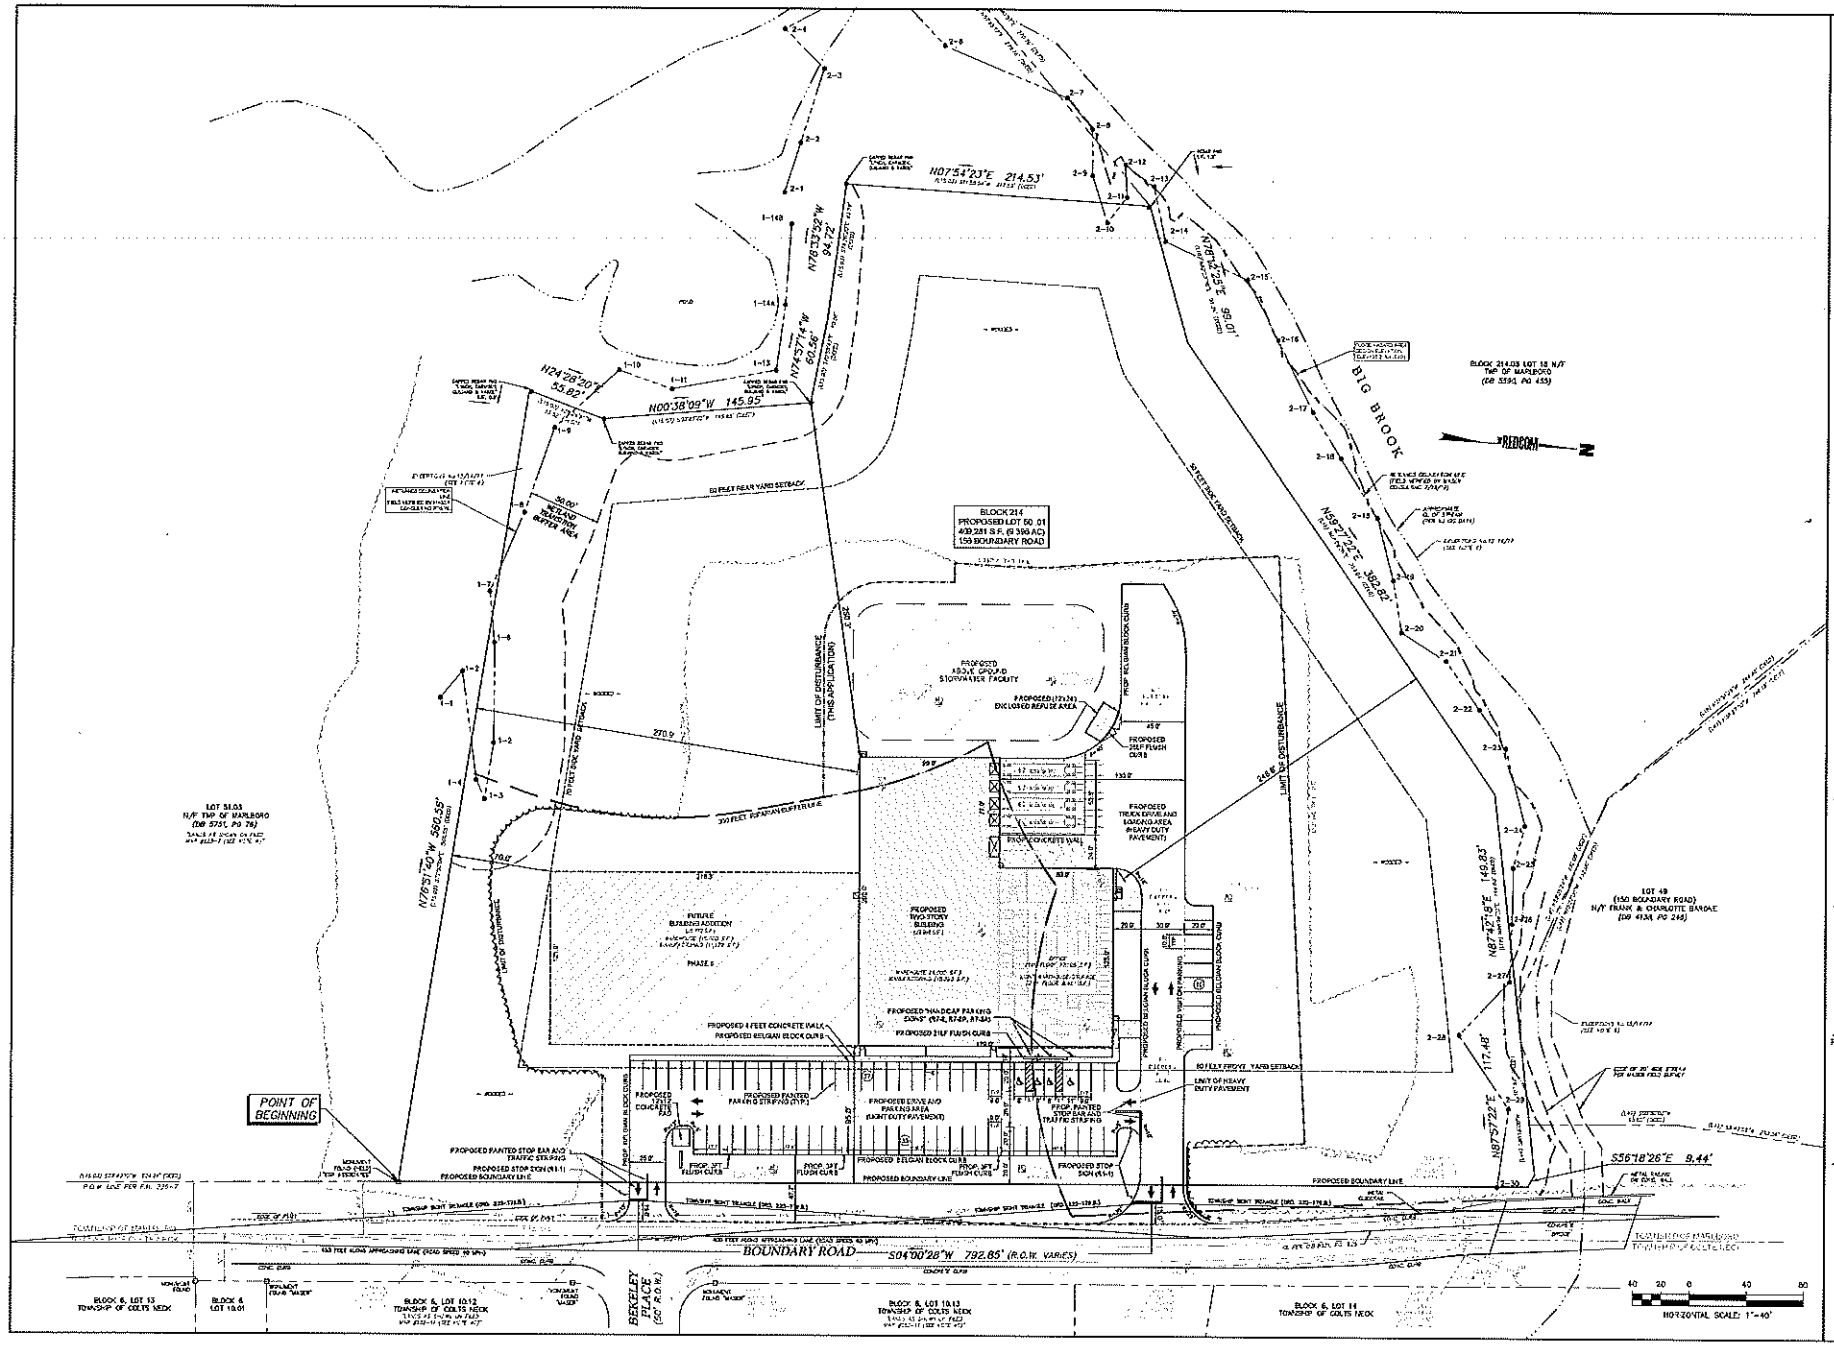

GREGORY J REDINGTON, P.E.

SRS ENTERPRISES

BLOCK 214; LOT 50
MARLBORO TOWNSHIP
MONMOUTH COUNTY, NEW JERSEY

159 BOUNDARY ROAD

PRELIMINARY & FINAL MAJOR SITE PLAN

LAYOUT & DIMENSIONING PLAN

REDCOM DESIGN & CONSTRUCTION LLC

DATE: 11/2/15
SCALE: 1"=40'

3